FORM I C—614 10

INDIANA STATE HIGHWAY COMMISSION
CONSTRUCTION RECORD

PAGE NO 66-2

PROJ NO. I-70 SECTION 1(41)24 STR NO I-70-38-0297 CONTRACT NO. B-7124

DETAIL SKETCH

ITEM NO 66

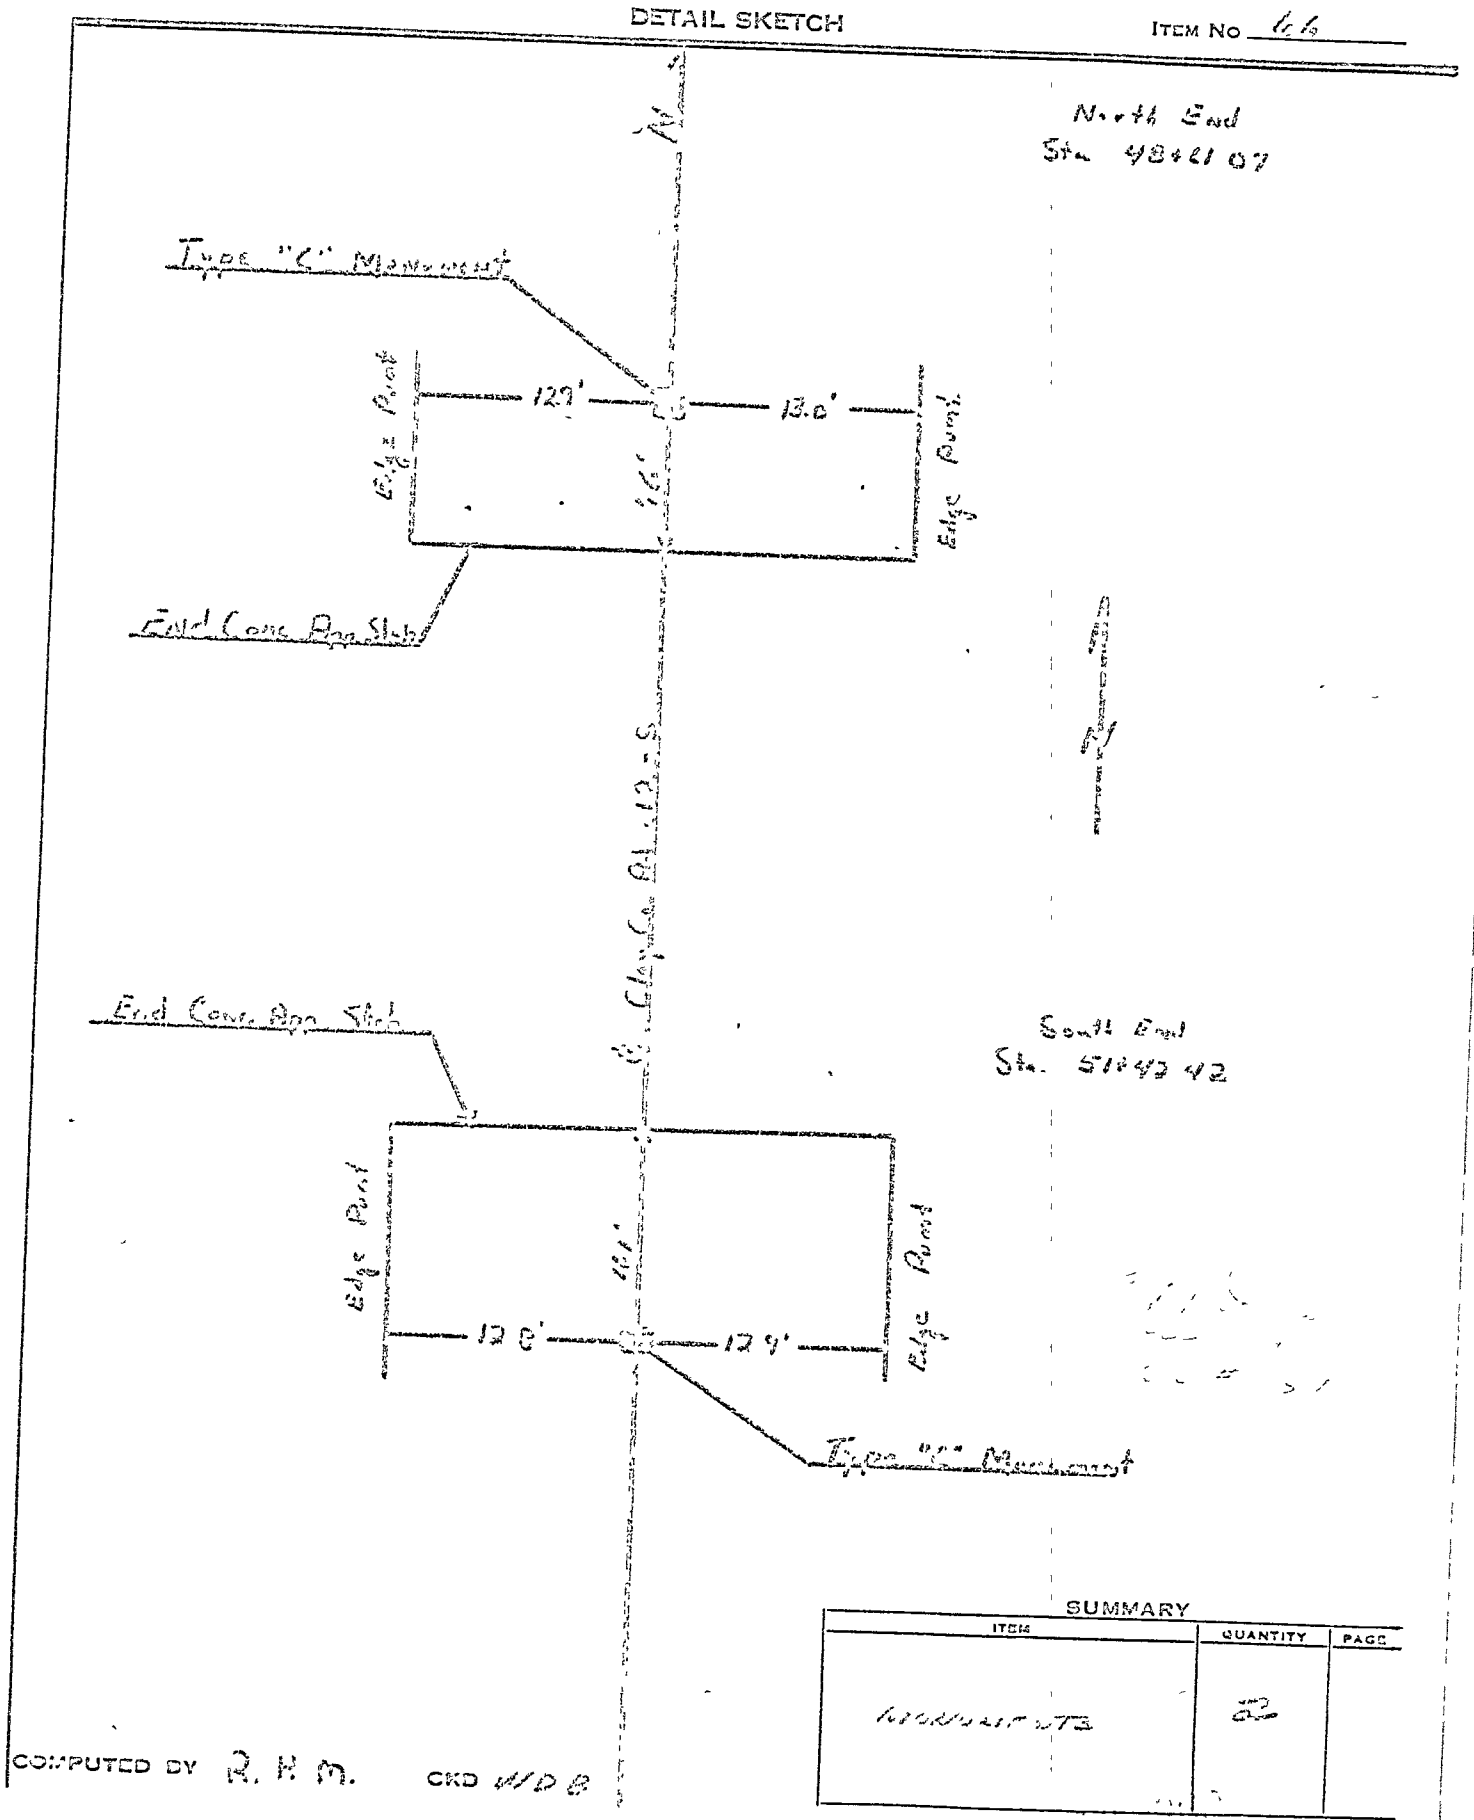

SUMMARY

ITEM	QUANTITY	PAGE
MONUMENTS	2	

COMPUTED BY R. H. M. CKD WDB